**NAME OF THE WORK:** Improvements to roads at 1st,2nd,3rd,4th Cross, 1st Main Road Kalyana Nagara, 15th C Cross Prashanth Nagara and Surrounding Area in Ward No 13 Shettyhalli Sub-Division.

**Drawing:1**

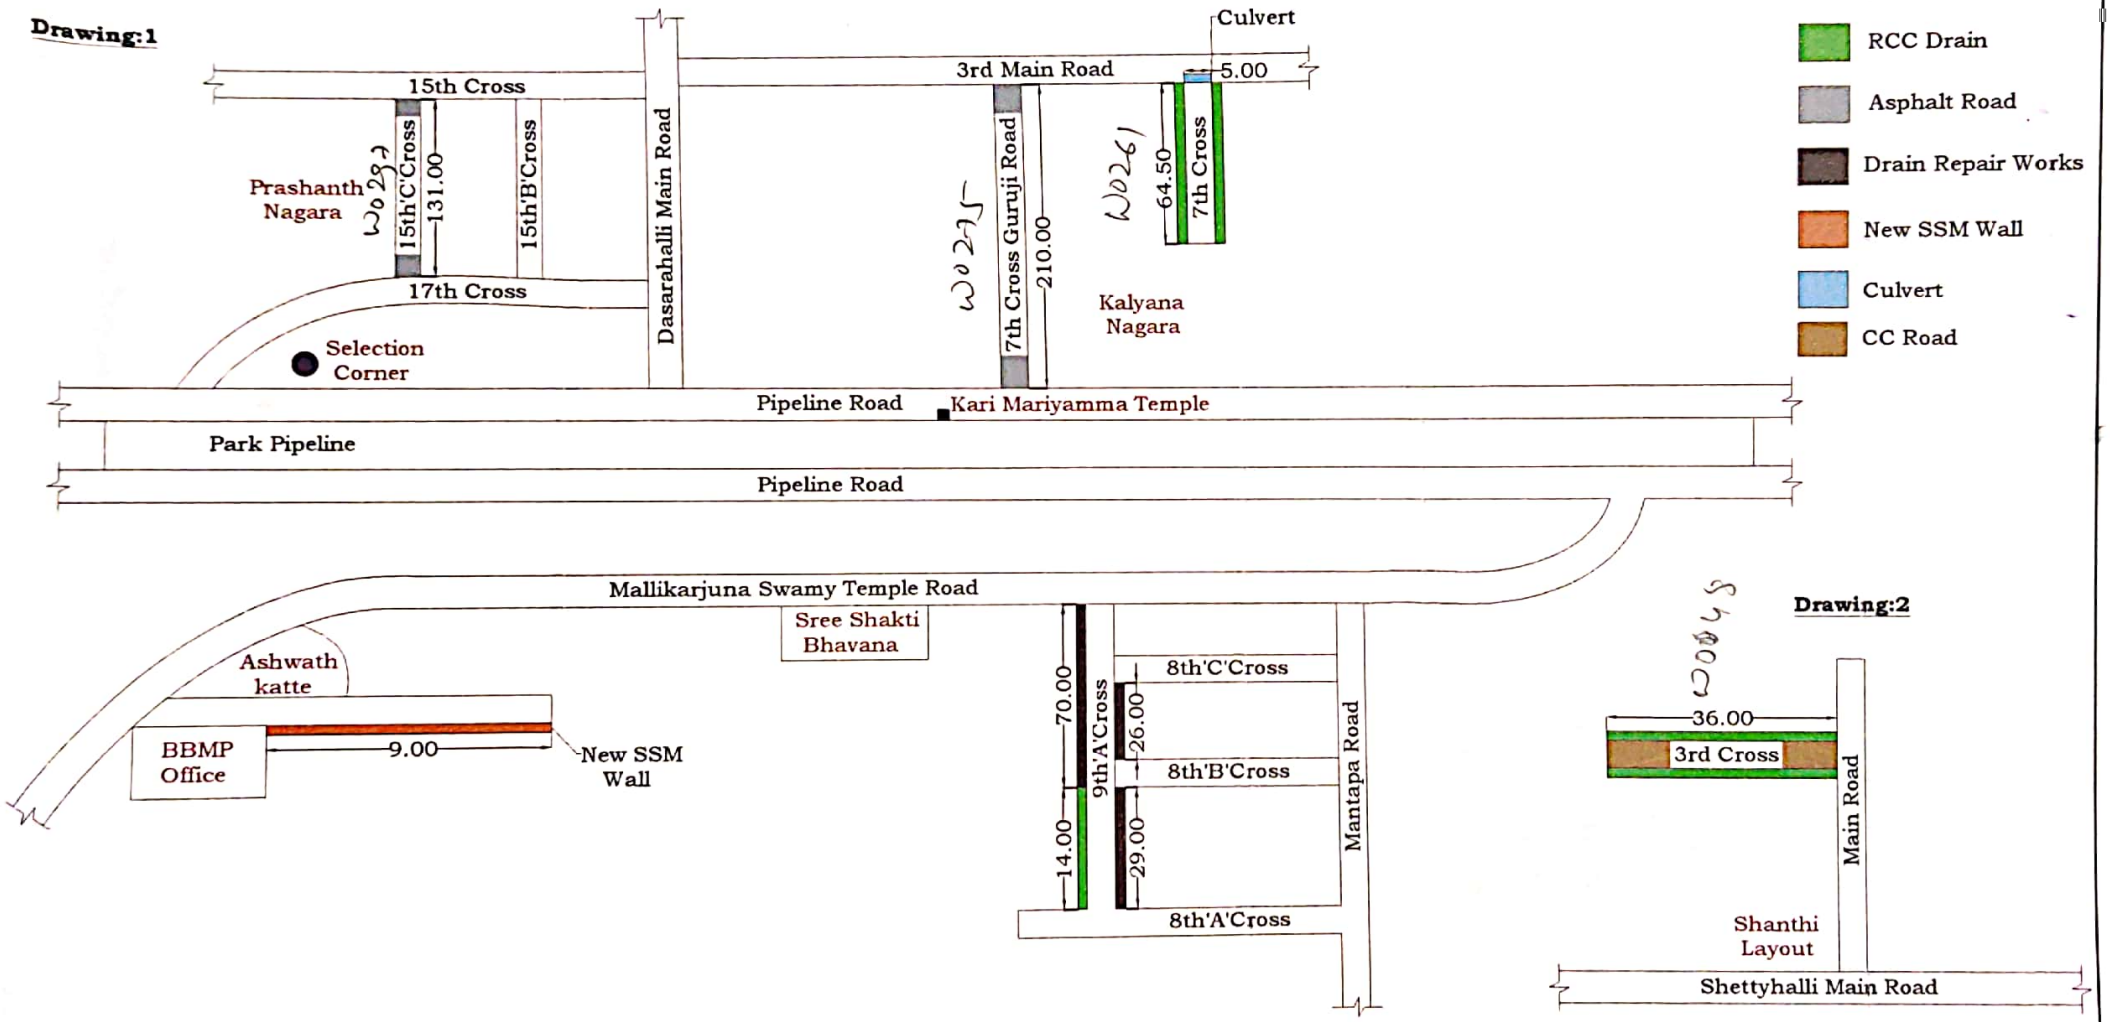


**Drawing:2**




Assistant Engineer
Ward No.13

Assistant Executive Engineer,
Shettyhalli Sub division.

All dimensions are in meters.

Scanned with CamScanner